Server10:/oaupubs 1/All drawings*ELFTCWB*St. Thomas Church Elsfield*RMS*12.07.02

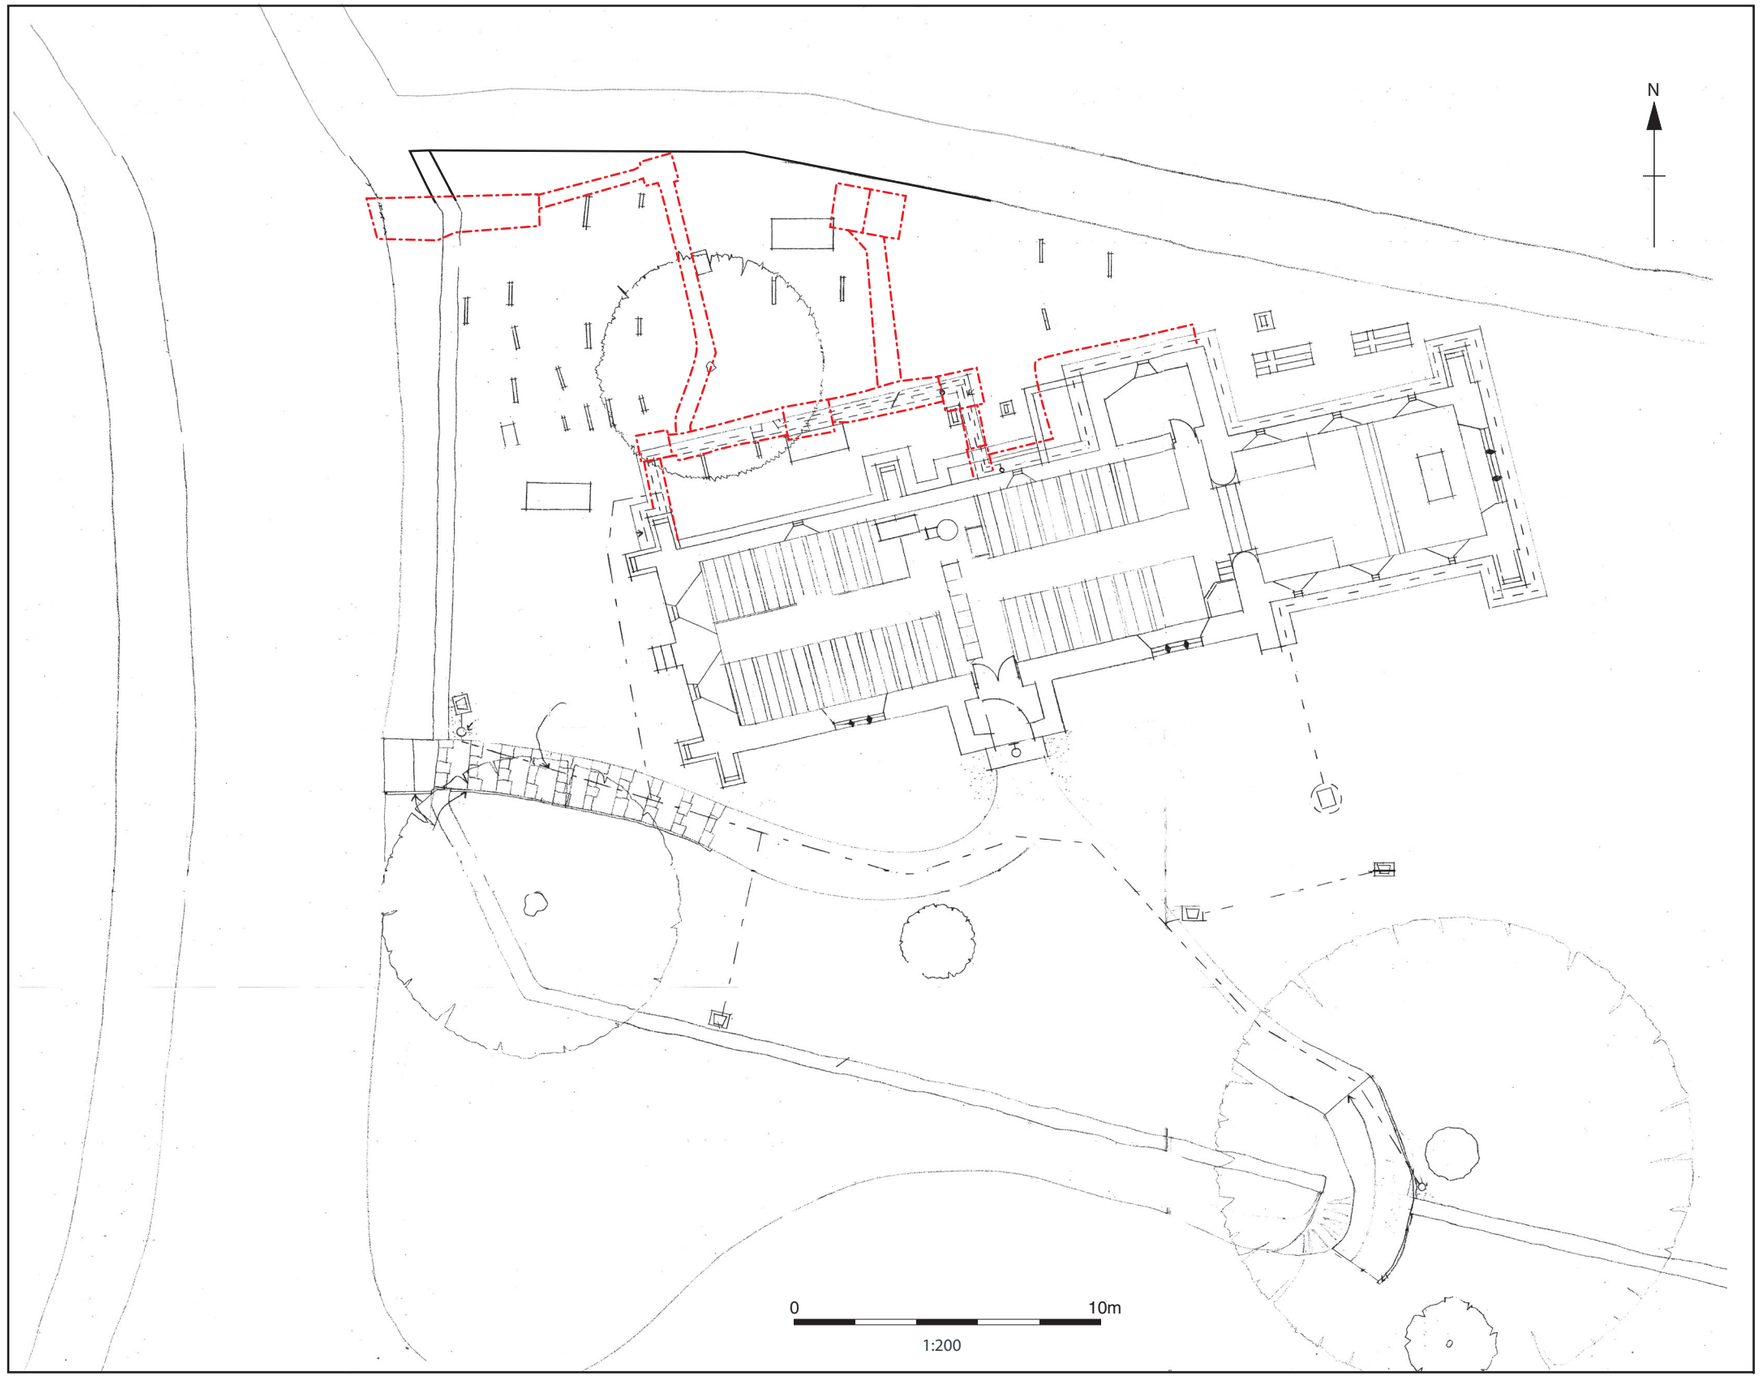

Figure 2 : Site Location, Route of Service Trench and Drain to Soakaway